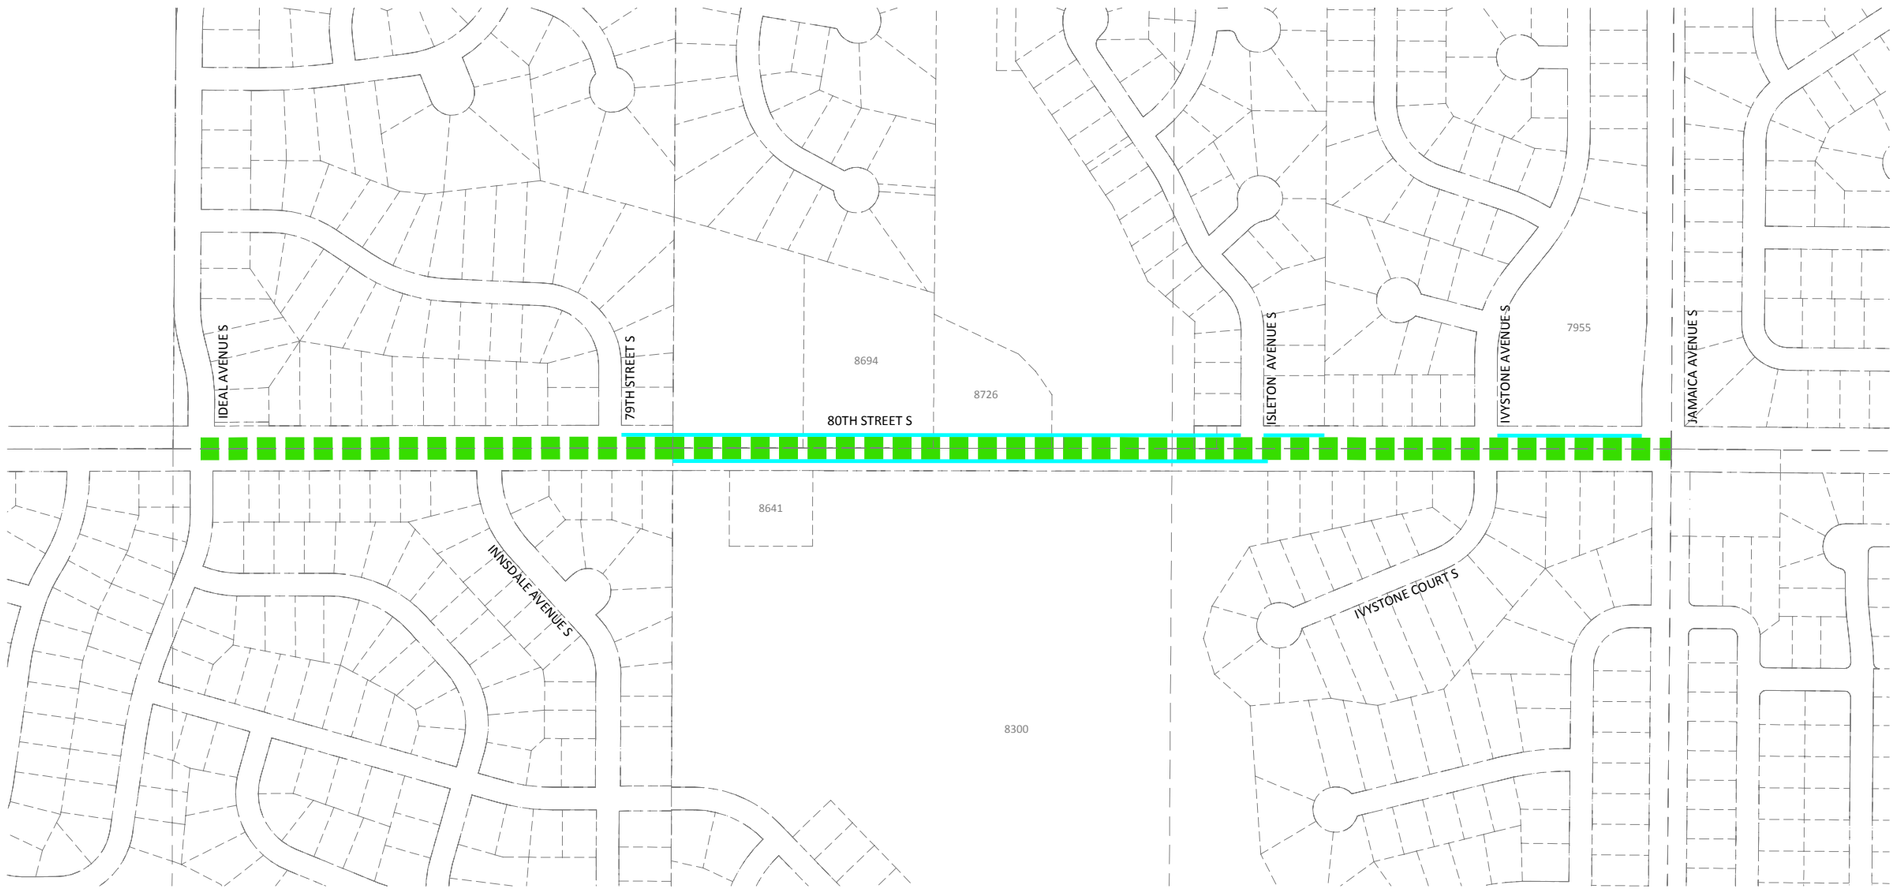

LEGEND:

STREET IMPROVEMENTS:

- FULL PAVEMENT REPLACEMENT WITH SPOT CURB REPAIR
- FULL PAVEMENT REPLACEMENT WITH FULL CURB REPAIR
- TRAIL RESURFACING

N

Cottage Grove
Where Pride and Prosperity Meet

0 200 400
Horizontal Scale In Feet

BOLTON & MENK, INC.
Consulting Engineers & Surveyors
2035 County Road D East, Suite B - Maplewood, Minnesota 55109
Phone: 651-704-9970 Email: Maplewood@bolton-menk.com
www.bolton-menk.com

COTTAGE GROVE, MINNESOTA
2016 PAVEMENT MANAGEMENT
STREET IMPROVEMENTS

FIGURE 7